DRG. No. 9242-M-GAN-PRO-010-00001 ENGG.MGR.SP.09.F07_02

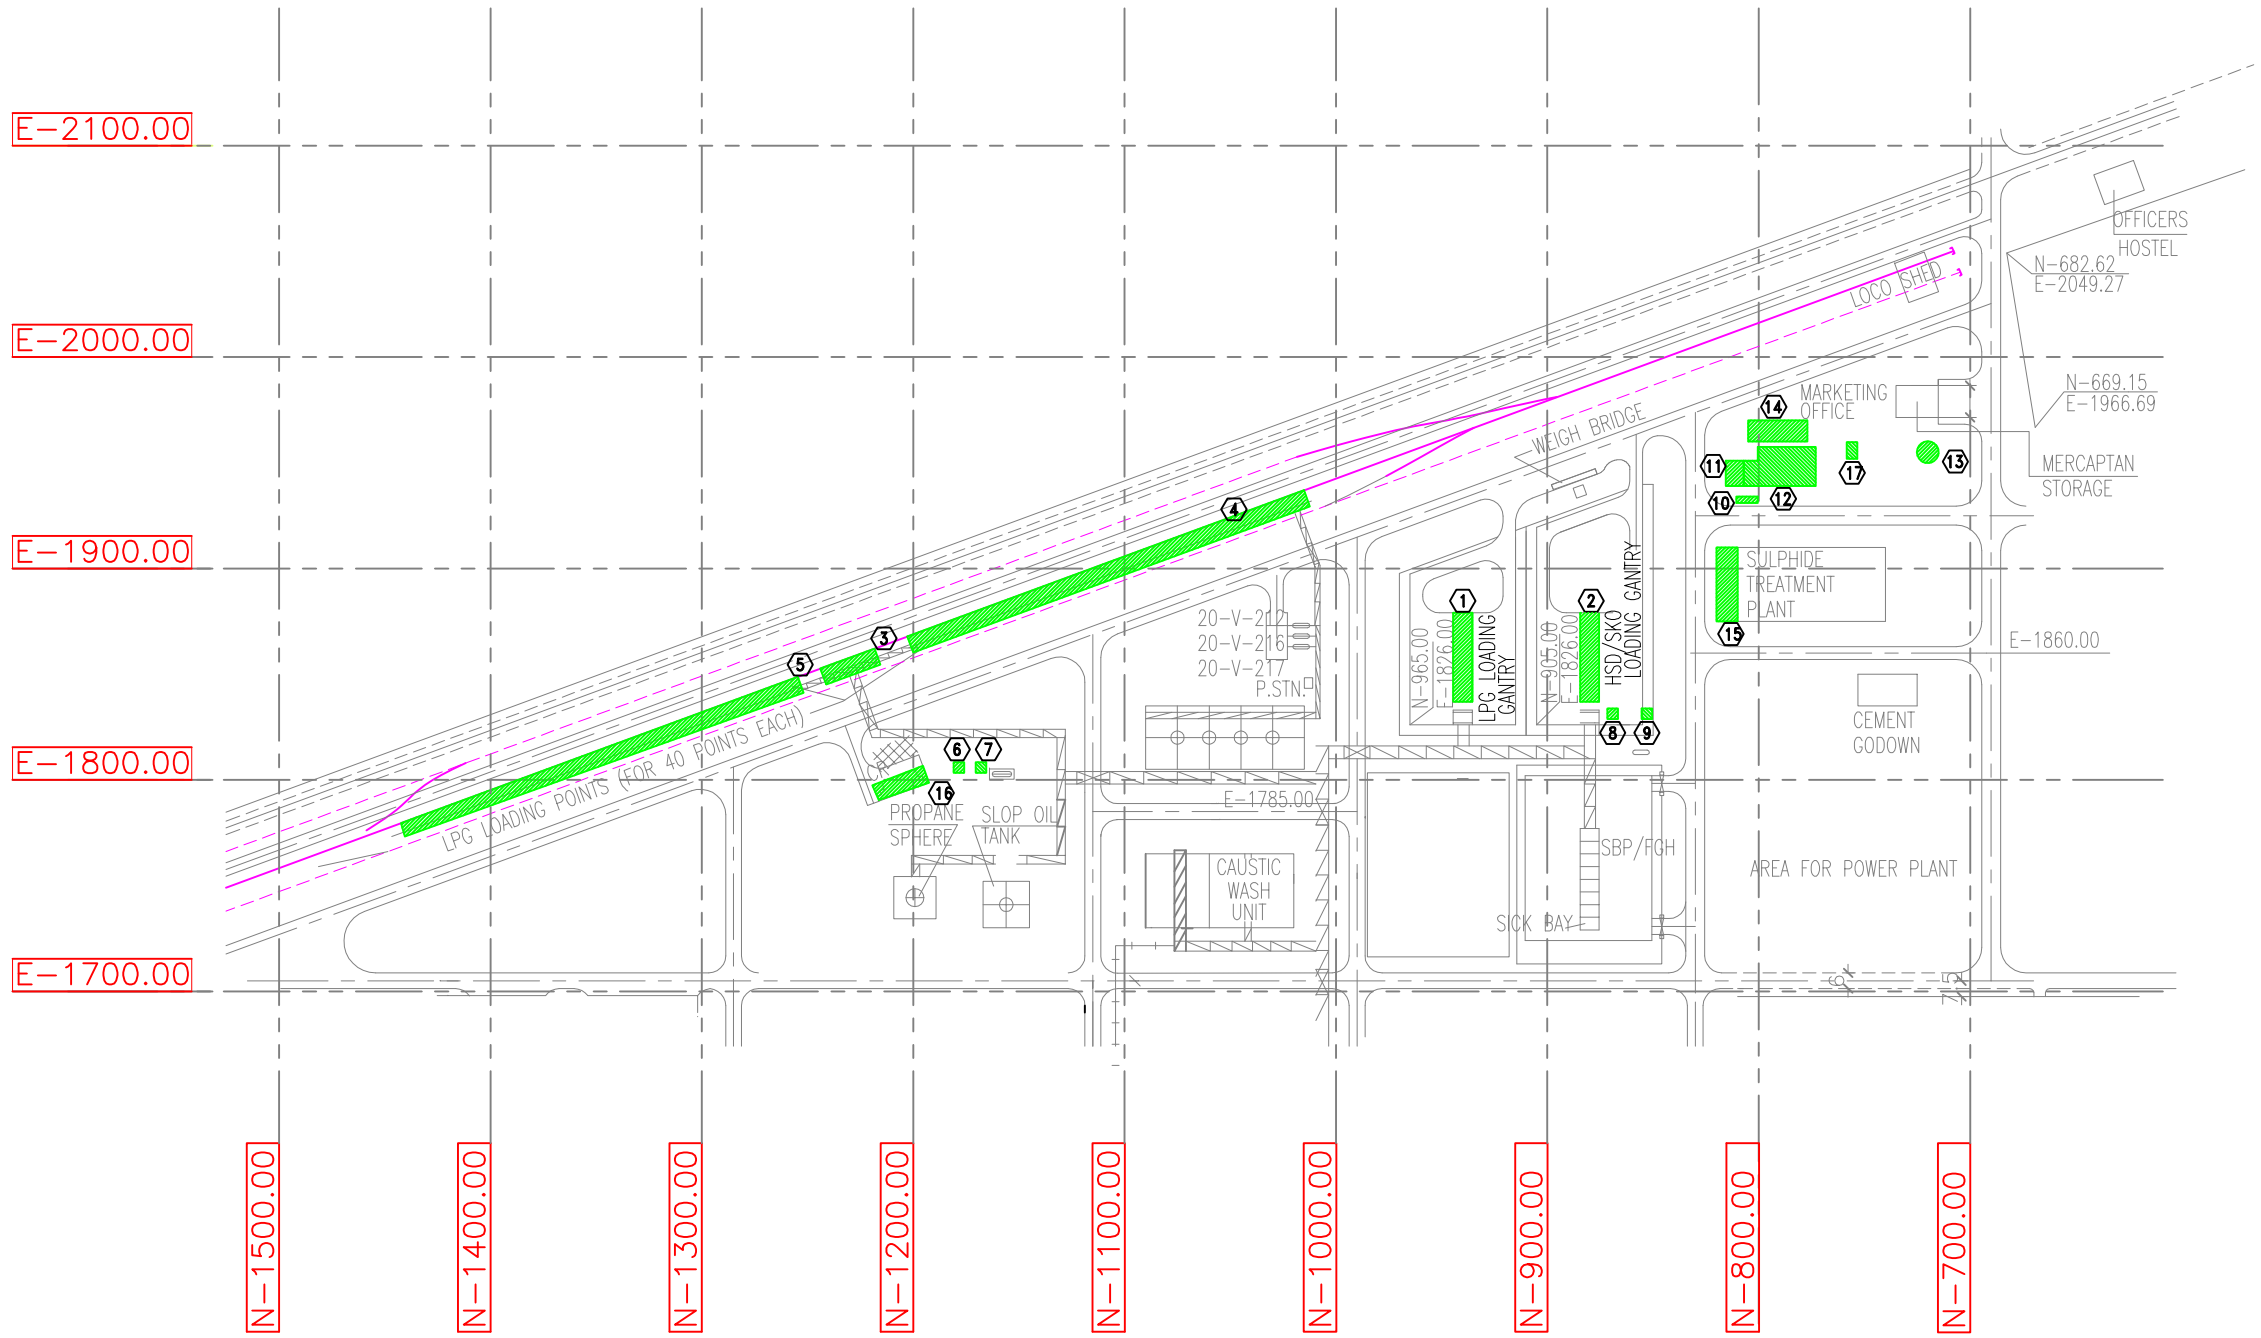

NO.	EQUIPMENT/AREA
1	LPG ROAD GANTRY
2	HSD/SKO/ATF ROAD GANTRY
3	RAIL GANTRY STRAINER AREA
4	RAIL GANTRY – SOUTH SIDE
5	RAIL GANTRY – NORTH SIDE
6	NAPTHA SUMP AREA (EXISTING)
7	NAPTHA SUMP AREA (NEW)
8	ATF/SKO/HSD SUMP AREA (EXISTING)
9	ATF/SKO/HSD SUMP AREA (NEW)
10	EXISTING WEIGH BRIDGE
11	EXISTING WEIGH BRIDGE CONTROL ROOM
12	POROPSED NEW CONTROL ROOM
13	EXISTING OVER HEAD TANK
14	EXISTING MARKETING OFFICE
15	EXISTING SUBSTATION SS 9
16	EXISTING UPS ROOM WITH RAIL LOADING CONTROL ROOM
16	PROPOSED NEW SEWAGE SUMP

FOR BID PURPOSE

1. LOCATION OF VARIOUS FACILITY IS INDICATIVE ONLY.
2. LSTK CONTRACTOR TO MEASURE PHYSICALLY ALL DIMENSIONS.

NOTES

ALL APPLICABLE HSE STANDARDS & LEGAL REQUIREMENTS ARE CONSIDERED & CHECKED.

NAME	SIGN	DATE

REFERENCE

Sr.No.	References Drawings	Dwg. Nos.

REVISIONS

I.P.	REV.	DATE	DESCRIPTION	DRN	CKD	APD
M	R0	16.10.13	FINAL RELEASE	KR	AL	VR

FINAL APPROVE VR 28.08.13

THIS DOCUMENT DISCLOSES PROPRIETARY INFORMATION OF ESSAR PROJECTS (INDIA) LIMITED., ENGINEERING & PROJECT MANAGEMENT. IT MAY BE REPRODUCED OR DISCLOSED ONLY WITH THE WRITTEN PERMISSION AND IS NOT TO BE USED IN ANY WAY DETRIMENTAL TO THE INTEREST OF ESSAR PROJECTS (INDIA) LIMITED., ENGINEERING & PROJECT MANAGEMENT

ESSAR PROJECTS (INDIA) LIMITED
ENGINEERING & PROJECT MANAGEMENT

CLIENT : OIL AND NATURAL GAS CORPORATION LTD.

SCALE–

PROJECT: ONGC GANTRY UPGRADATION

UNIT: LOADING GANTRY | SUB UNIT: LOADING GANTRY

DSN	AL AD		03.08.13
DRN	M.ASIF		03.08.13
CKD	MM		08.08.13
APD	VR		28.08.13

OVERALL PLOT PLAN FOR LOADING GANTRY AREA

DRG.No. 9242-M-GAN-PRO-010-00001 SH 1/1 REV: R0

Drg. Size-A1

Plt. Scale: XXX

ISSUE PURPOSE (I.P.): R–ISSUE FOR REVIEW, D–ISSUE FOR DESIGN, C–ISSUE FOR CONSTRUCTION / FABRICATION / ERECTION, Z–As BUILT, I–ISSUE FOR INFORMATION, E–ISSUE FOR ENQUIRY, V–VOID, S–SUPERSEDED BY ANOTHER Doc. No.